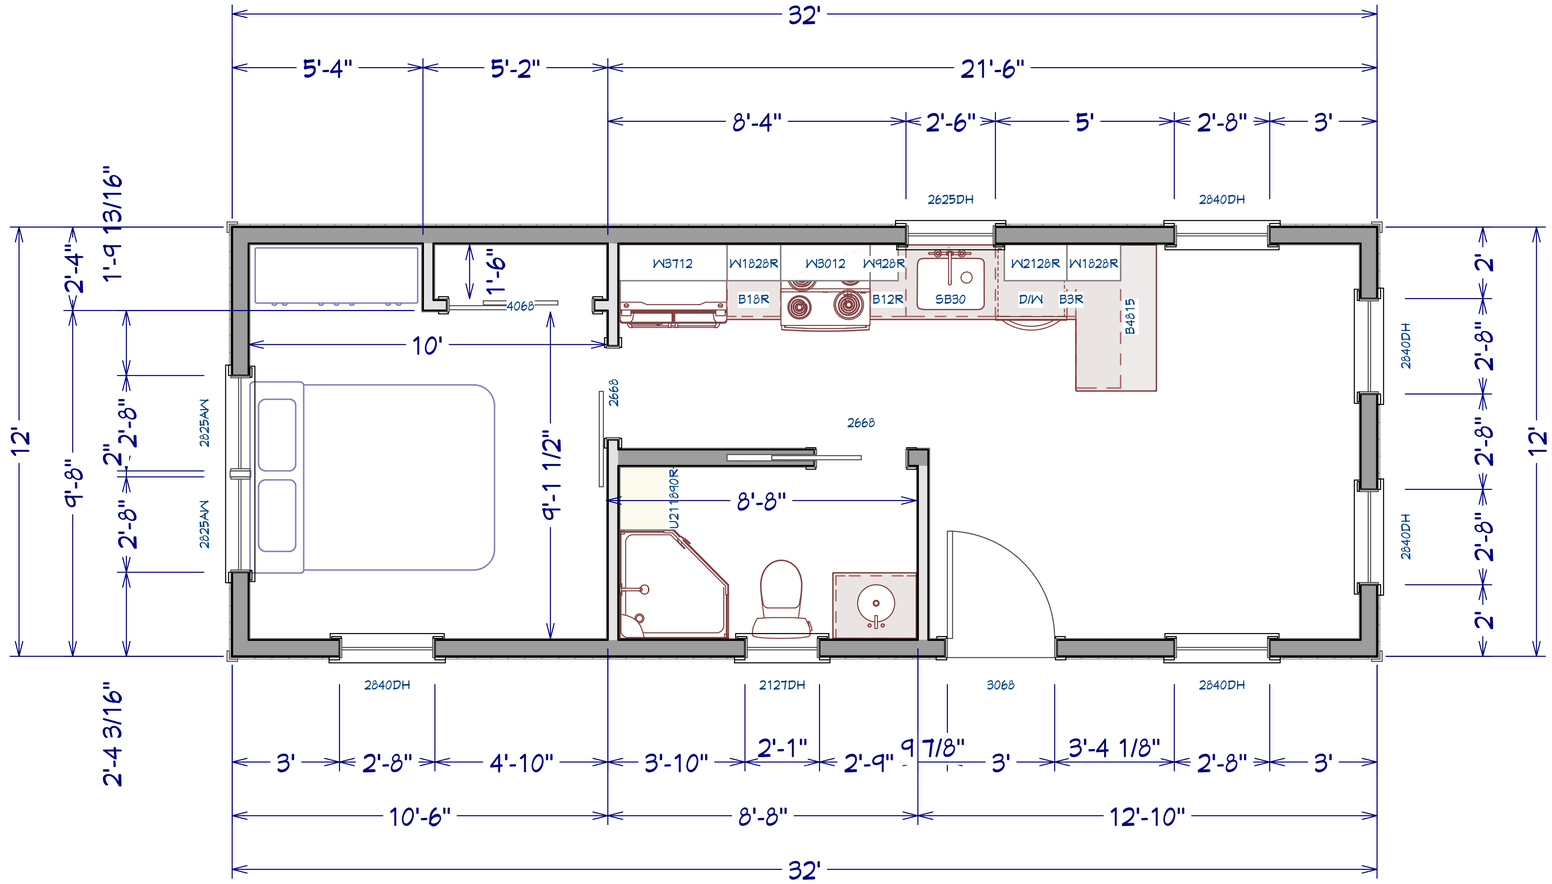

LIVING AREA
384 SQ FT

CLASON REMODELING COMPANY

MHD.11.14.19

Scale: 1/2" = 1'

Date: 11/20/2019

Revision

Clason Remodeling Company
30 Old Route 28 ~ Ossipee, NH 03864
www.kaclason.com * 603-630-7285

Lakes Region Home Builders & Remodelers Assoc
Huot Technical Center

MODULAR HOUSE 2020

A 1